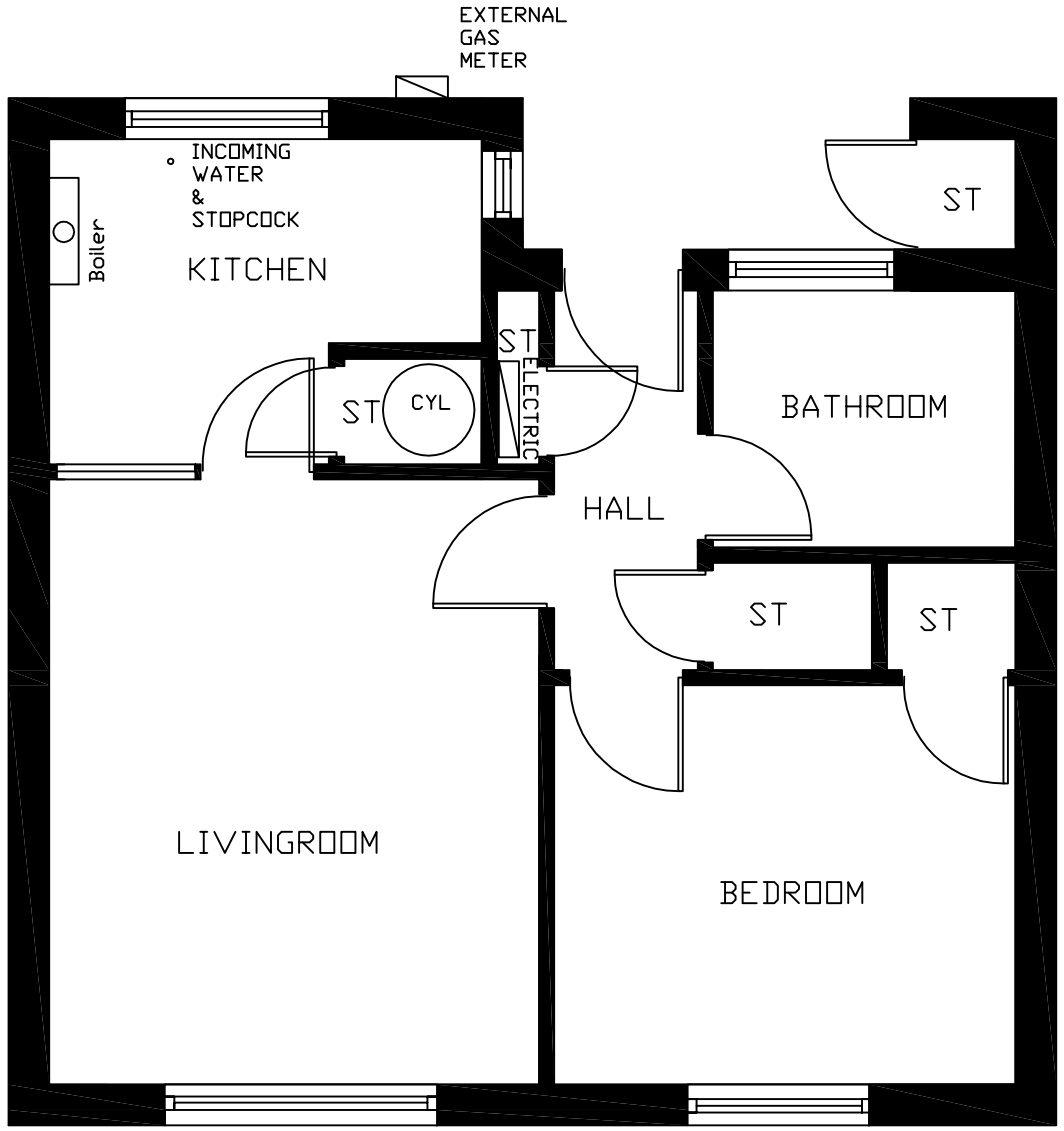

GROUND FLOOR PLAN

HAMISH SIMPSON
ARCHITECT LTD
5 LIME GROVE
DUNFERMLINE, KY11 8AX
TELEPHONE - 01383 736975
MOB - 07730 606050

Project title	ALMOND HOUSING ASSOCIATION
Drawing Title	TYPICAL FLOOR PLAN HOUSE TYPE 81
Contract Number: NP/29/10	Drawing Number: 1.81
Scale: 1:50	Date: JAN 11
Drawn: H.S.	Checked: H.S. / Approved: H.S.